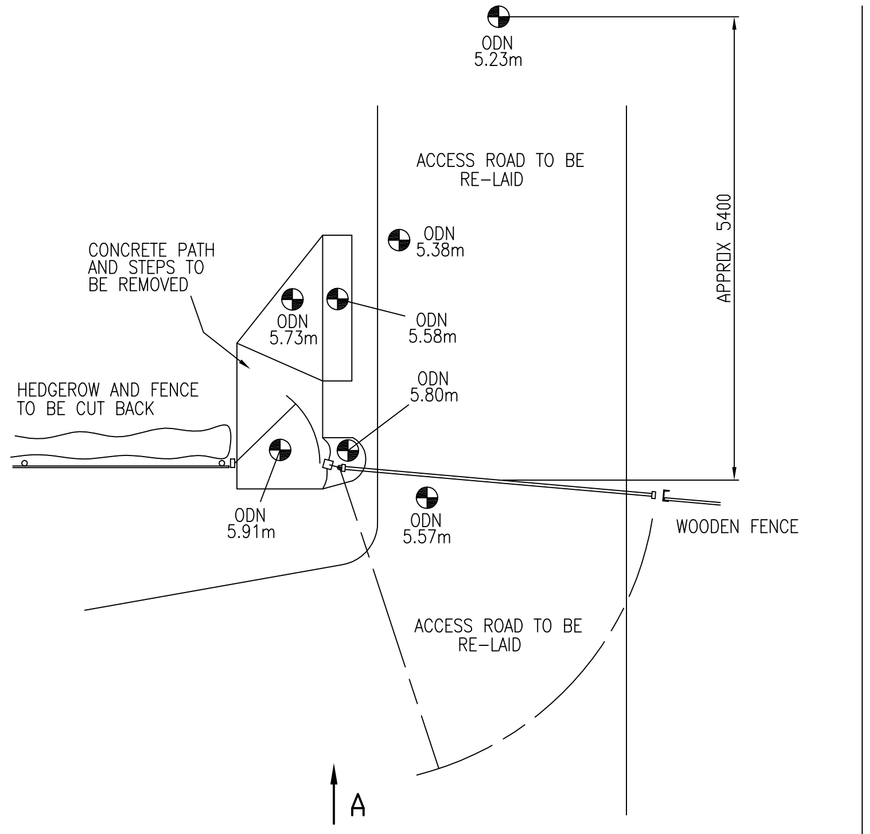

PLAN VIEW ON EXISTING HUMBER YAWL CLUB BOAT YARD ENTRANCE

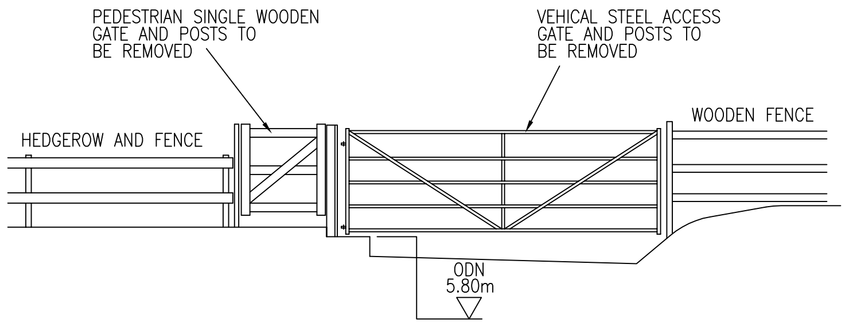

VIEW ON ARROW A

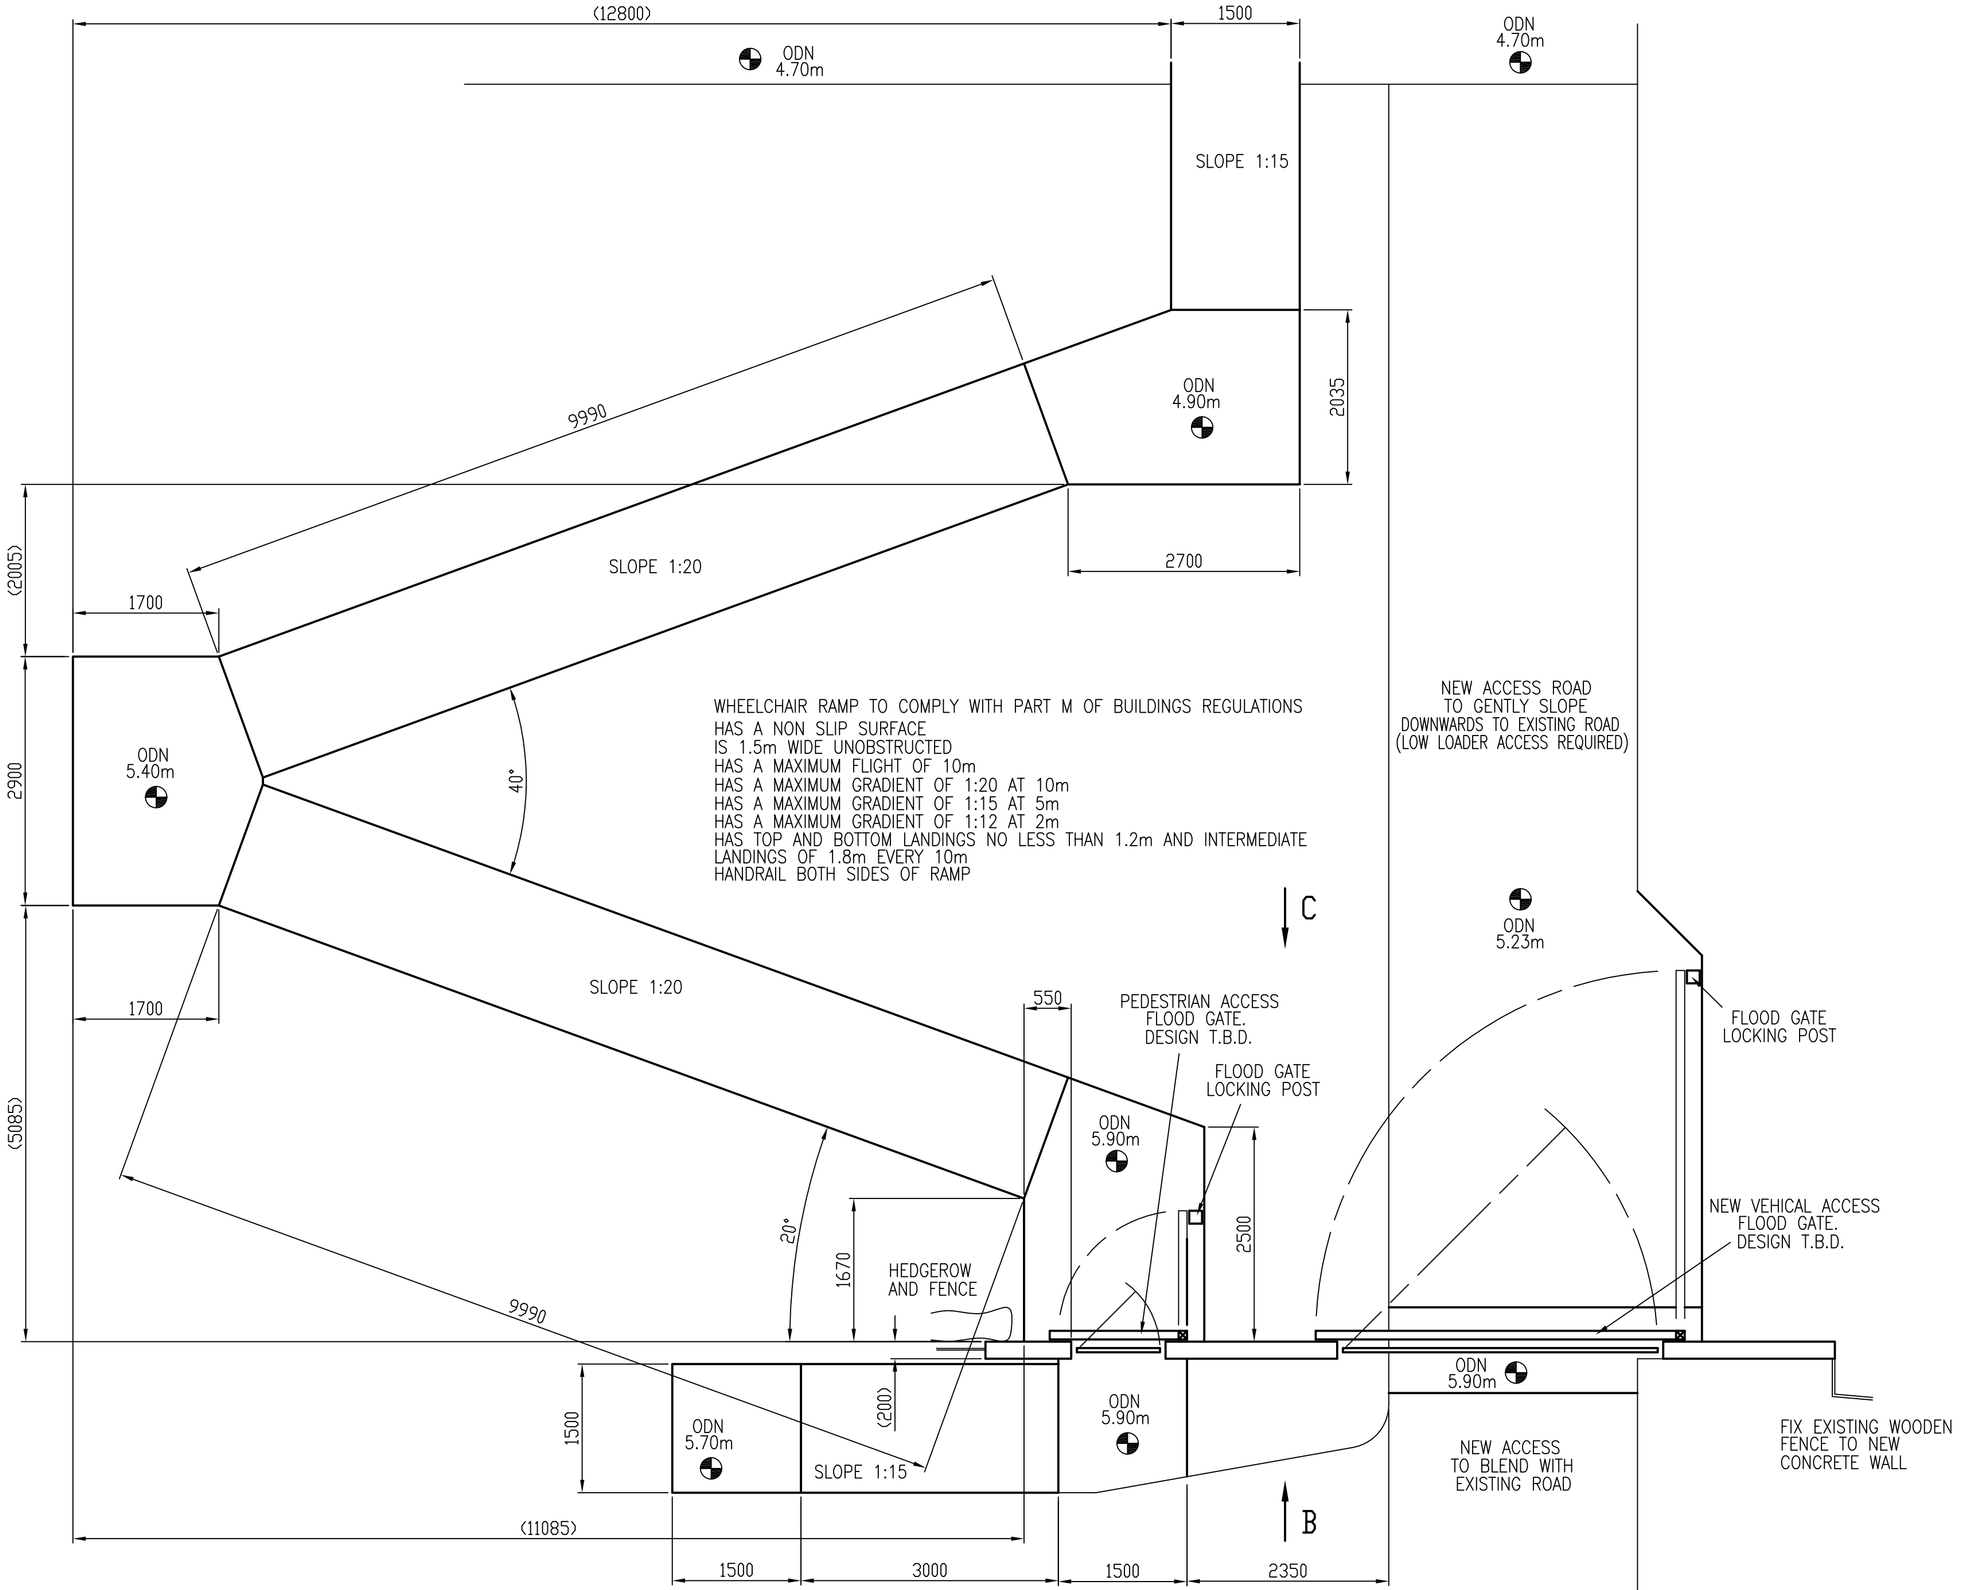

PLAN VIEW ON PROPOSED HUMBER YAWL CLUB BOAT YARD ENTRANCE

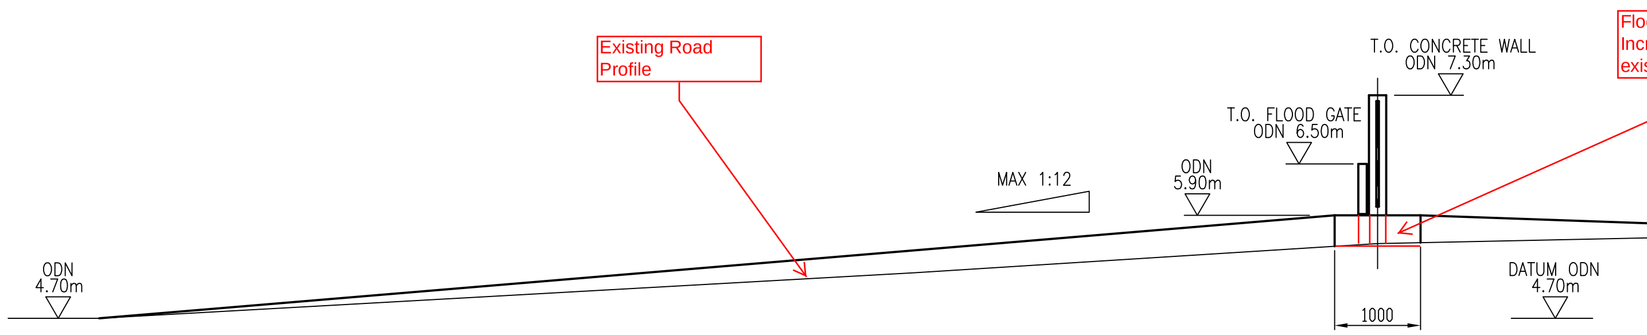

SECTION THROUGH SHOWING NEW ROAD

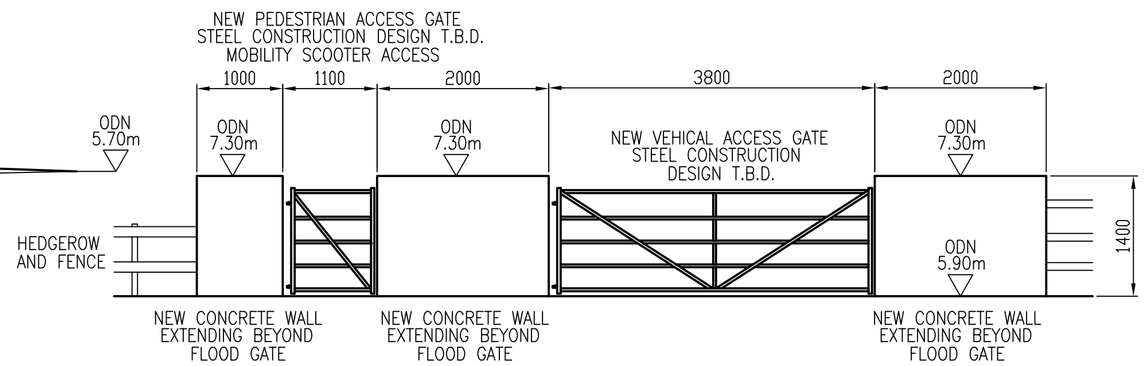

VIEW ON ARROW B (FLOOD GATES OPEN)

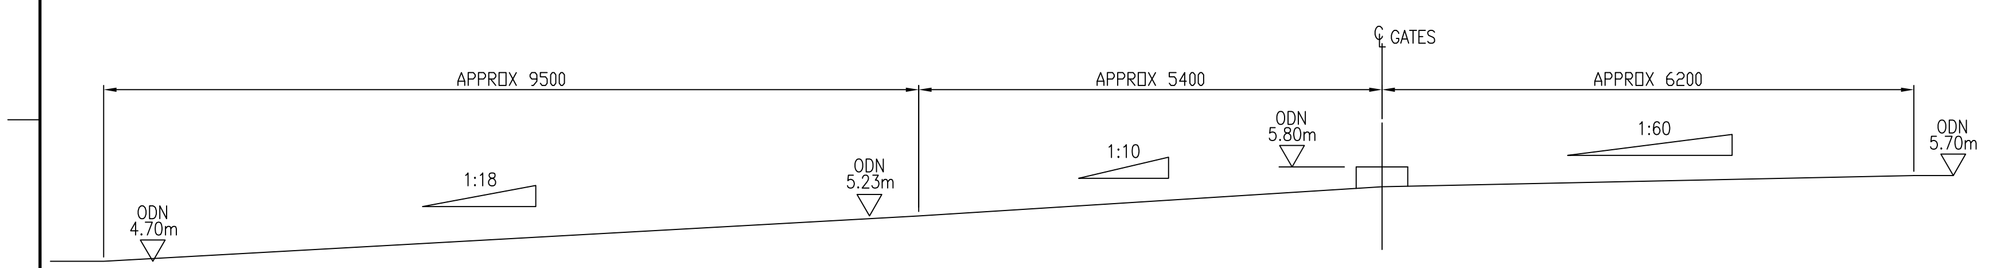

SECTION THROUGH EXISTING ROAD SHOWING ELEVATIONS

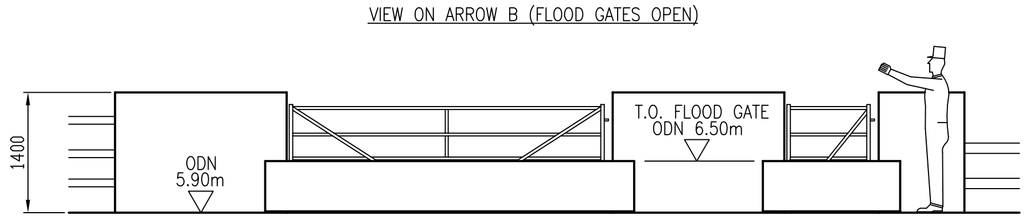

VIEW ON ARROW C (FLOOD GATES CLOSED)

FILE PATH: G:\DESIGN DEPT\DRAWINGS\ENV AGENCY\

MATERIAL: N/A
WELDING: N/A
PAINTING: N/A

TOLERANCES UNLESS STATED OTHERWISE ARE:
MACHINED DIMENSIONS: N/A
FABRICATED DIMENSIONS: N/A
HOLES AND BORES: N/A
TAPPED HOLES OR THREADS B.S OR I.S.O. METRIC MEDIUM FIT

REV	DESCRIPTION	DWN	CHK	APPROVED	DATE
2	MOBILITY ACCESS RAMP ADDED	GPS	MW		13/06/17
1	CONCRETE WALLS ADDED	GPS	SM		12/02/17
0	ISSUE FOR CLIENT COMMENT	GPS	SM		14/02/17

JACOBS
ARMSTRONG STREET
WEST MARSH INDUSTRIAL ESTATE
GRIMSBY, NORTH EAST LINCS
DN31 1XD
Tel: +44(0)1472 353 516
Fax: +44(0)1472 345 337

© Copyright 2015 Jacobs U.K. Limited. The concepts and information contained in this document are the property of Jacobs. Use or copying of this document in whole or in part without the written permission of Jacobs constitutes an infringement of copyright. Limitations: This drawing has been prepared on behalf of, and for the exclusive use of Jacobs' Client, and is subject to, and issued in accordance with, the provisions of the contract between Jacobs and the Client. Jacobs accepts no liability or responsibility whatsoever for, or in respect of, any use of, or reliance upon, this drawing by any third party.

PROJECT TITLE
WINTRINGHAM HAVEN
HUMBER YAWL CLUB
GRID REF SE 936 229

DRAWING TITLE
FLOOD GATE PROPOSAL
C/W VEHICAL AND PEDESTRIAN
(MOBILITY) ACCESS GATES

ENQ. No.	JOB NO	DWG SCALE	DRAWN BY	DATE
32470	EV171260	1:50	GPS	14/02/17

DRAWING NO	SHEET No.	REVISION
E0060588	1 OF 1	2

[Metric A1: 841x594] DO NOT SCALE, THIS DRAWING WAS GENERATED USING CAD AND MUST NOT BE ALTERED MANUALLY